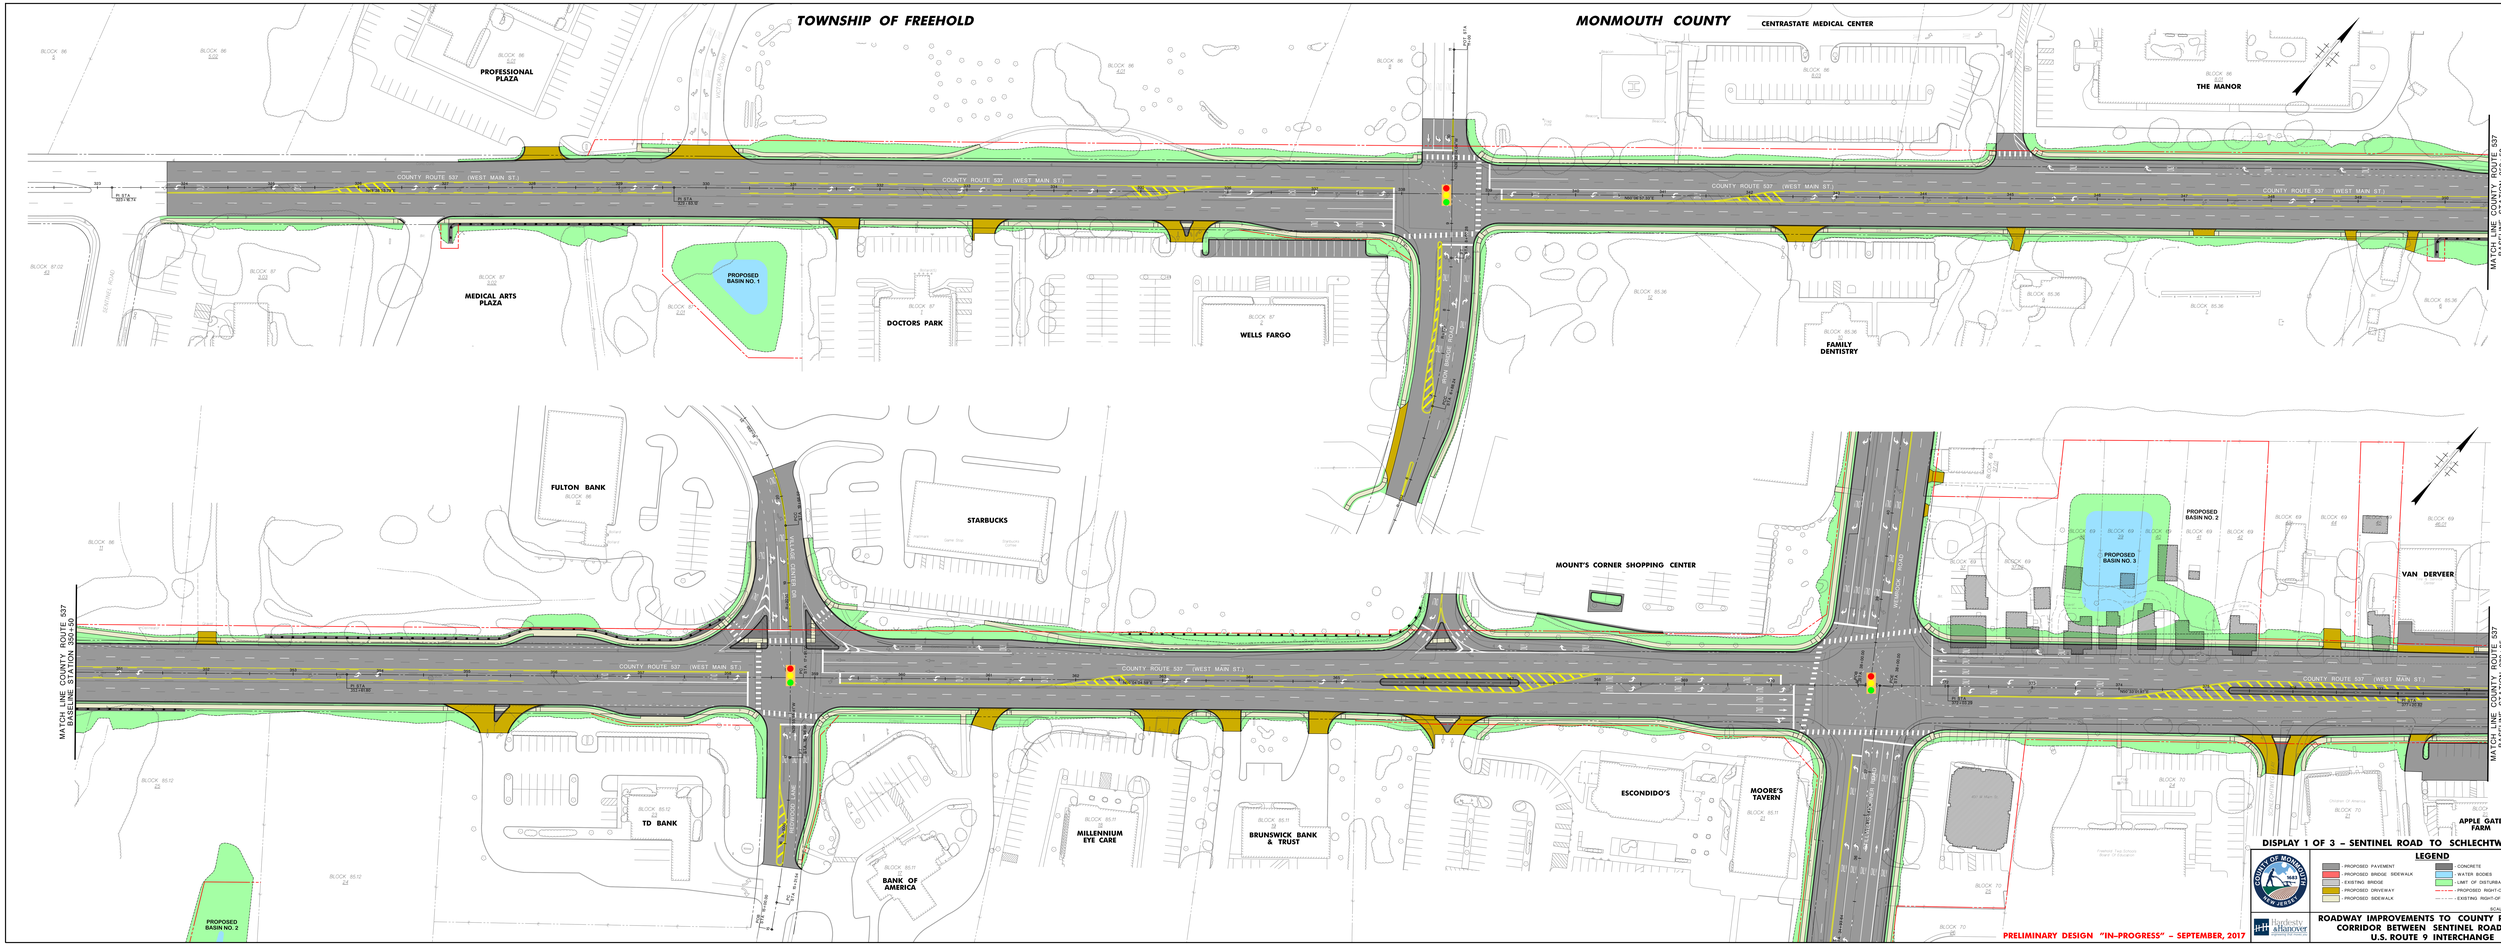

DISPLAY 1 OF 3 – SENTINEL ROAD TO SCHLECHTWEG WAY

LEGEND

- PROPOSED PAVEMENT
- PROPOSED BRIDGE SIDEWALK
- EXISTING BRIDGE
- PROPOSED DRIVEWAY
- PROPOSED SIDEWALK
- CONCRETE
- WATER BODIES
- LIMIT OF DISTURBANCE
- PROPOSED RIGHT-OF-WAY
- EXISTING RIGHT-OF-WAY / PROPERTY

SCALE: NOT TO SCALE

MONMOUTH COUNTY NEW JERSEY 1683

Hardesty & Hanover

ROADWAY IMPROVEMENTS TO COUNTY ROUTE 537 CORRIDOR BETWEEN SENTINEL ROAD AND U.S. ROUTE 9 INTERCHANGE

PRELIMINARY DESIGN "IN-PROGRESS" – SEPTEMBER, 2017