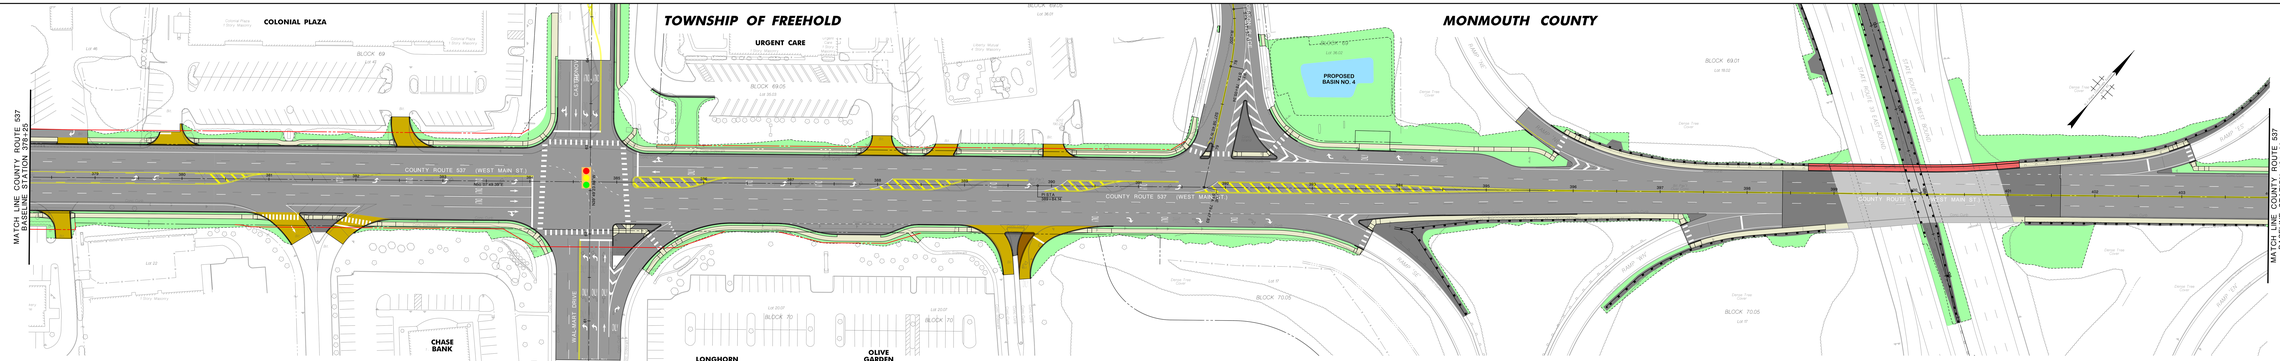

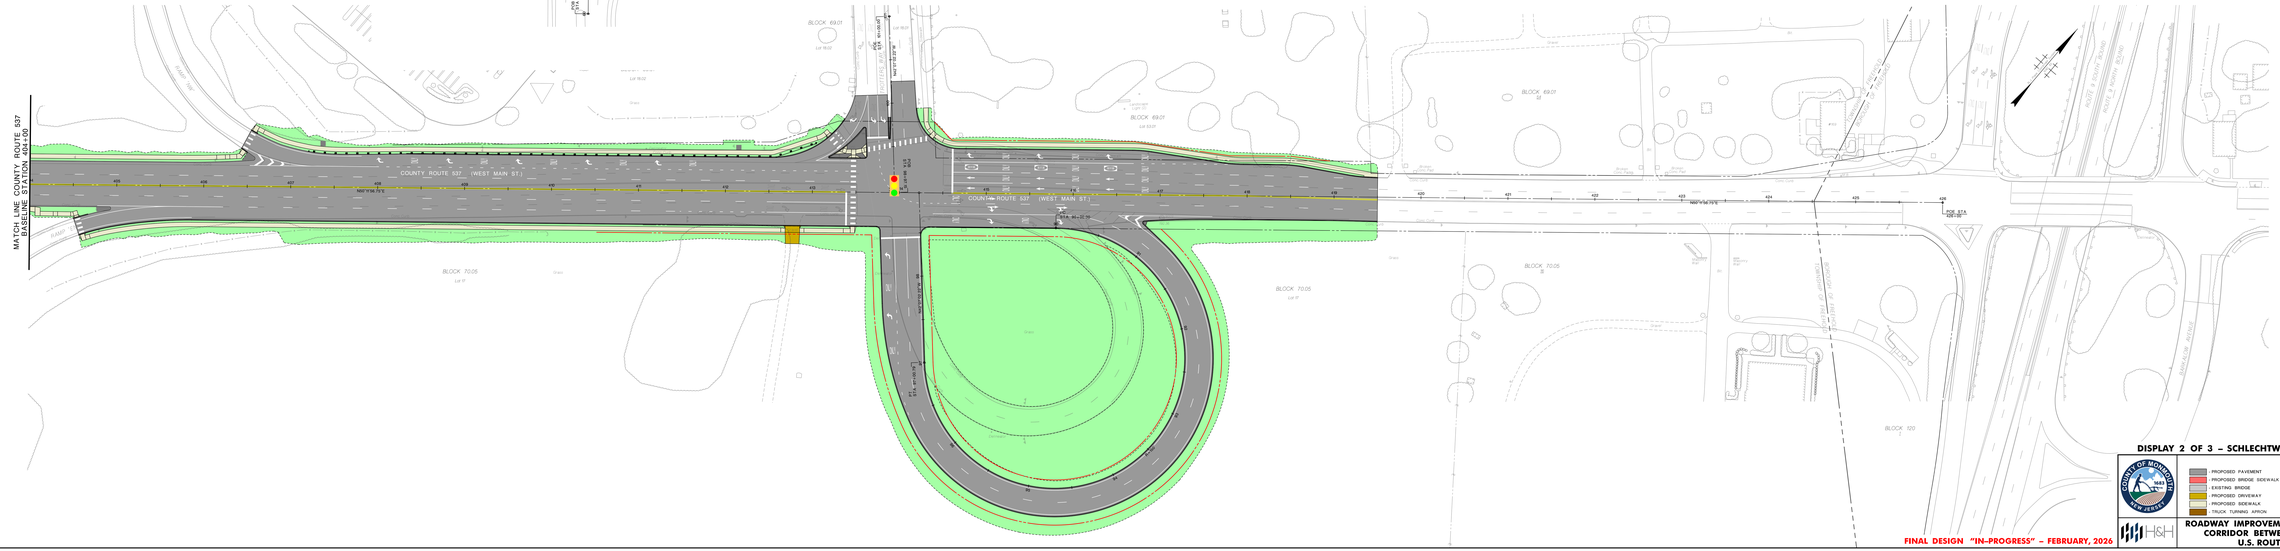

DISPLAY 2 OF 3 – SCHLECHTWEG WAY TO US ROUTE 9

LEGEND

- PROPOSED PAVEMENT
- PROPOSED BRIDGE SIDEWALK
- EXISTING BRIDGE
- PROPOSED DRIVEWAY
- PROPOSED SIDEWALK
- TRUCK TURNING APRON
- CONCRETE
- WATER BODIES
- LIMIT OF DISTURBANCE
- PROPOSED RIGHT-OF-WAY
- EXISTING RIGHT-OF-WAY / PROPERTY

SCALE: NOT TO SCALE

ROADWAY IMPROVEMENTS TO COUNTY ROUTE 537 CORRIDOR BETWEEN SENTINEL ROAD AND U.S. ROUTE 9 INTERCHANGE

FINAL DESIGN "IN-PROGRESS" – FEBRUARY, 2026