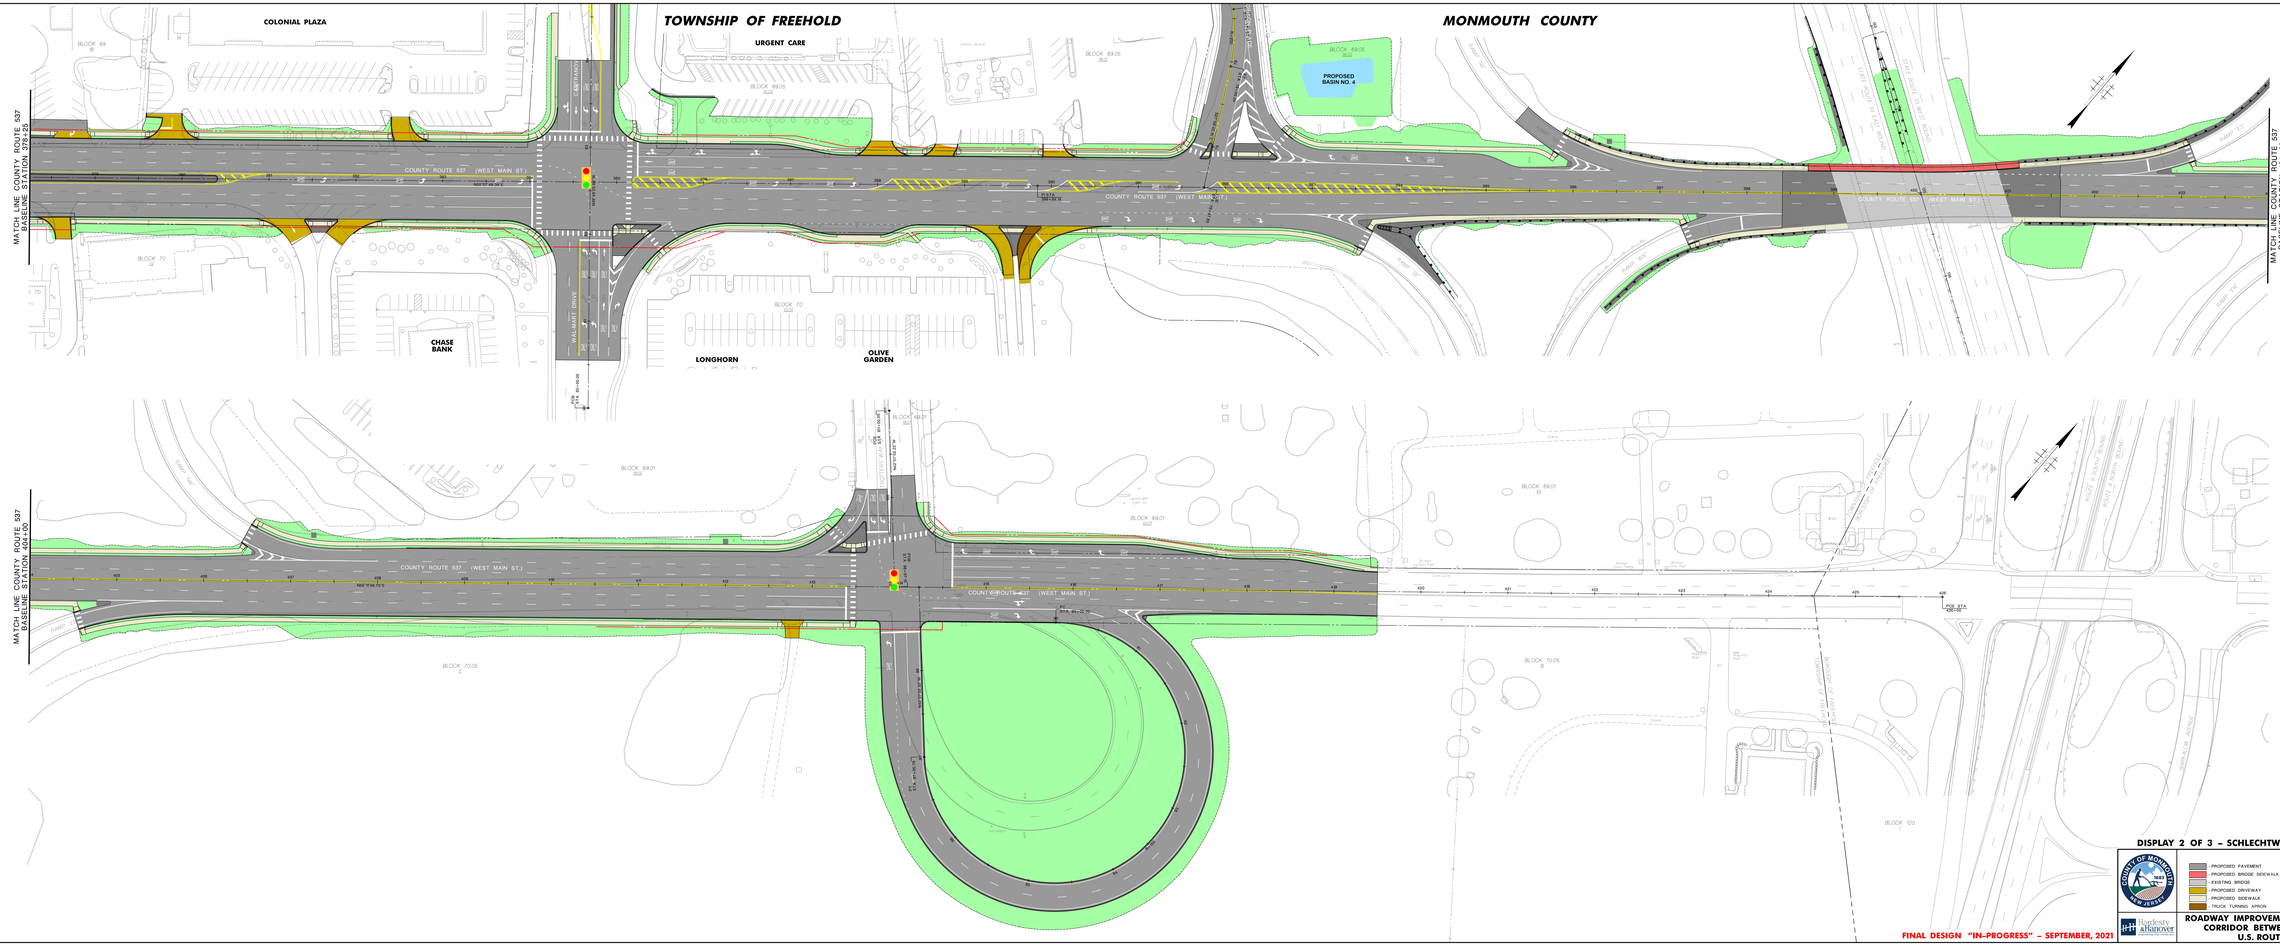

DISPLAY 2 OF 3 – SCHLECHTWEG WAY TO US ROUTE 9

LEGEND

- PROPOSED PAVEMENT
- PROPOSED BRIDGE SIDEWALK
- EXISTING BRIDGE
- PROPOSED DRIVEWAY
- PROPOSED SIDEWALK
- TRUCK TURNING APRON


FINAL DESIGN "IN-PROGRESS" – SEPTEMBER, 2021

ROADWAY IMPROVEMENTS TO COUNTY ROUTE 537 CORRIDOR BETWEEN SENTINEL ROAD AND U.S. ROUTE 9 INTERCHANGE